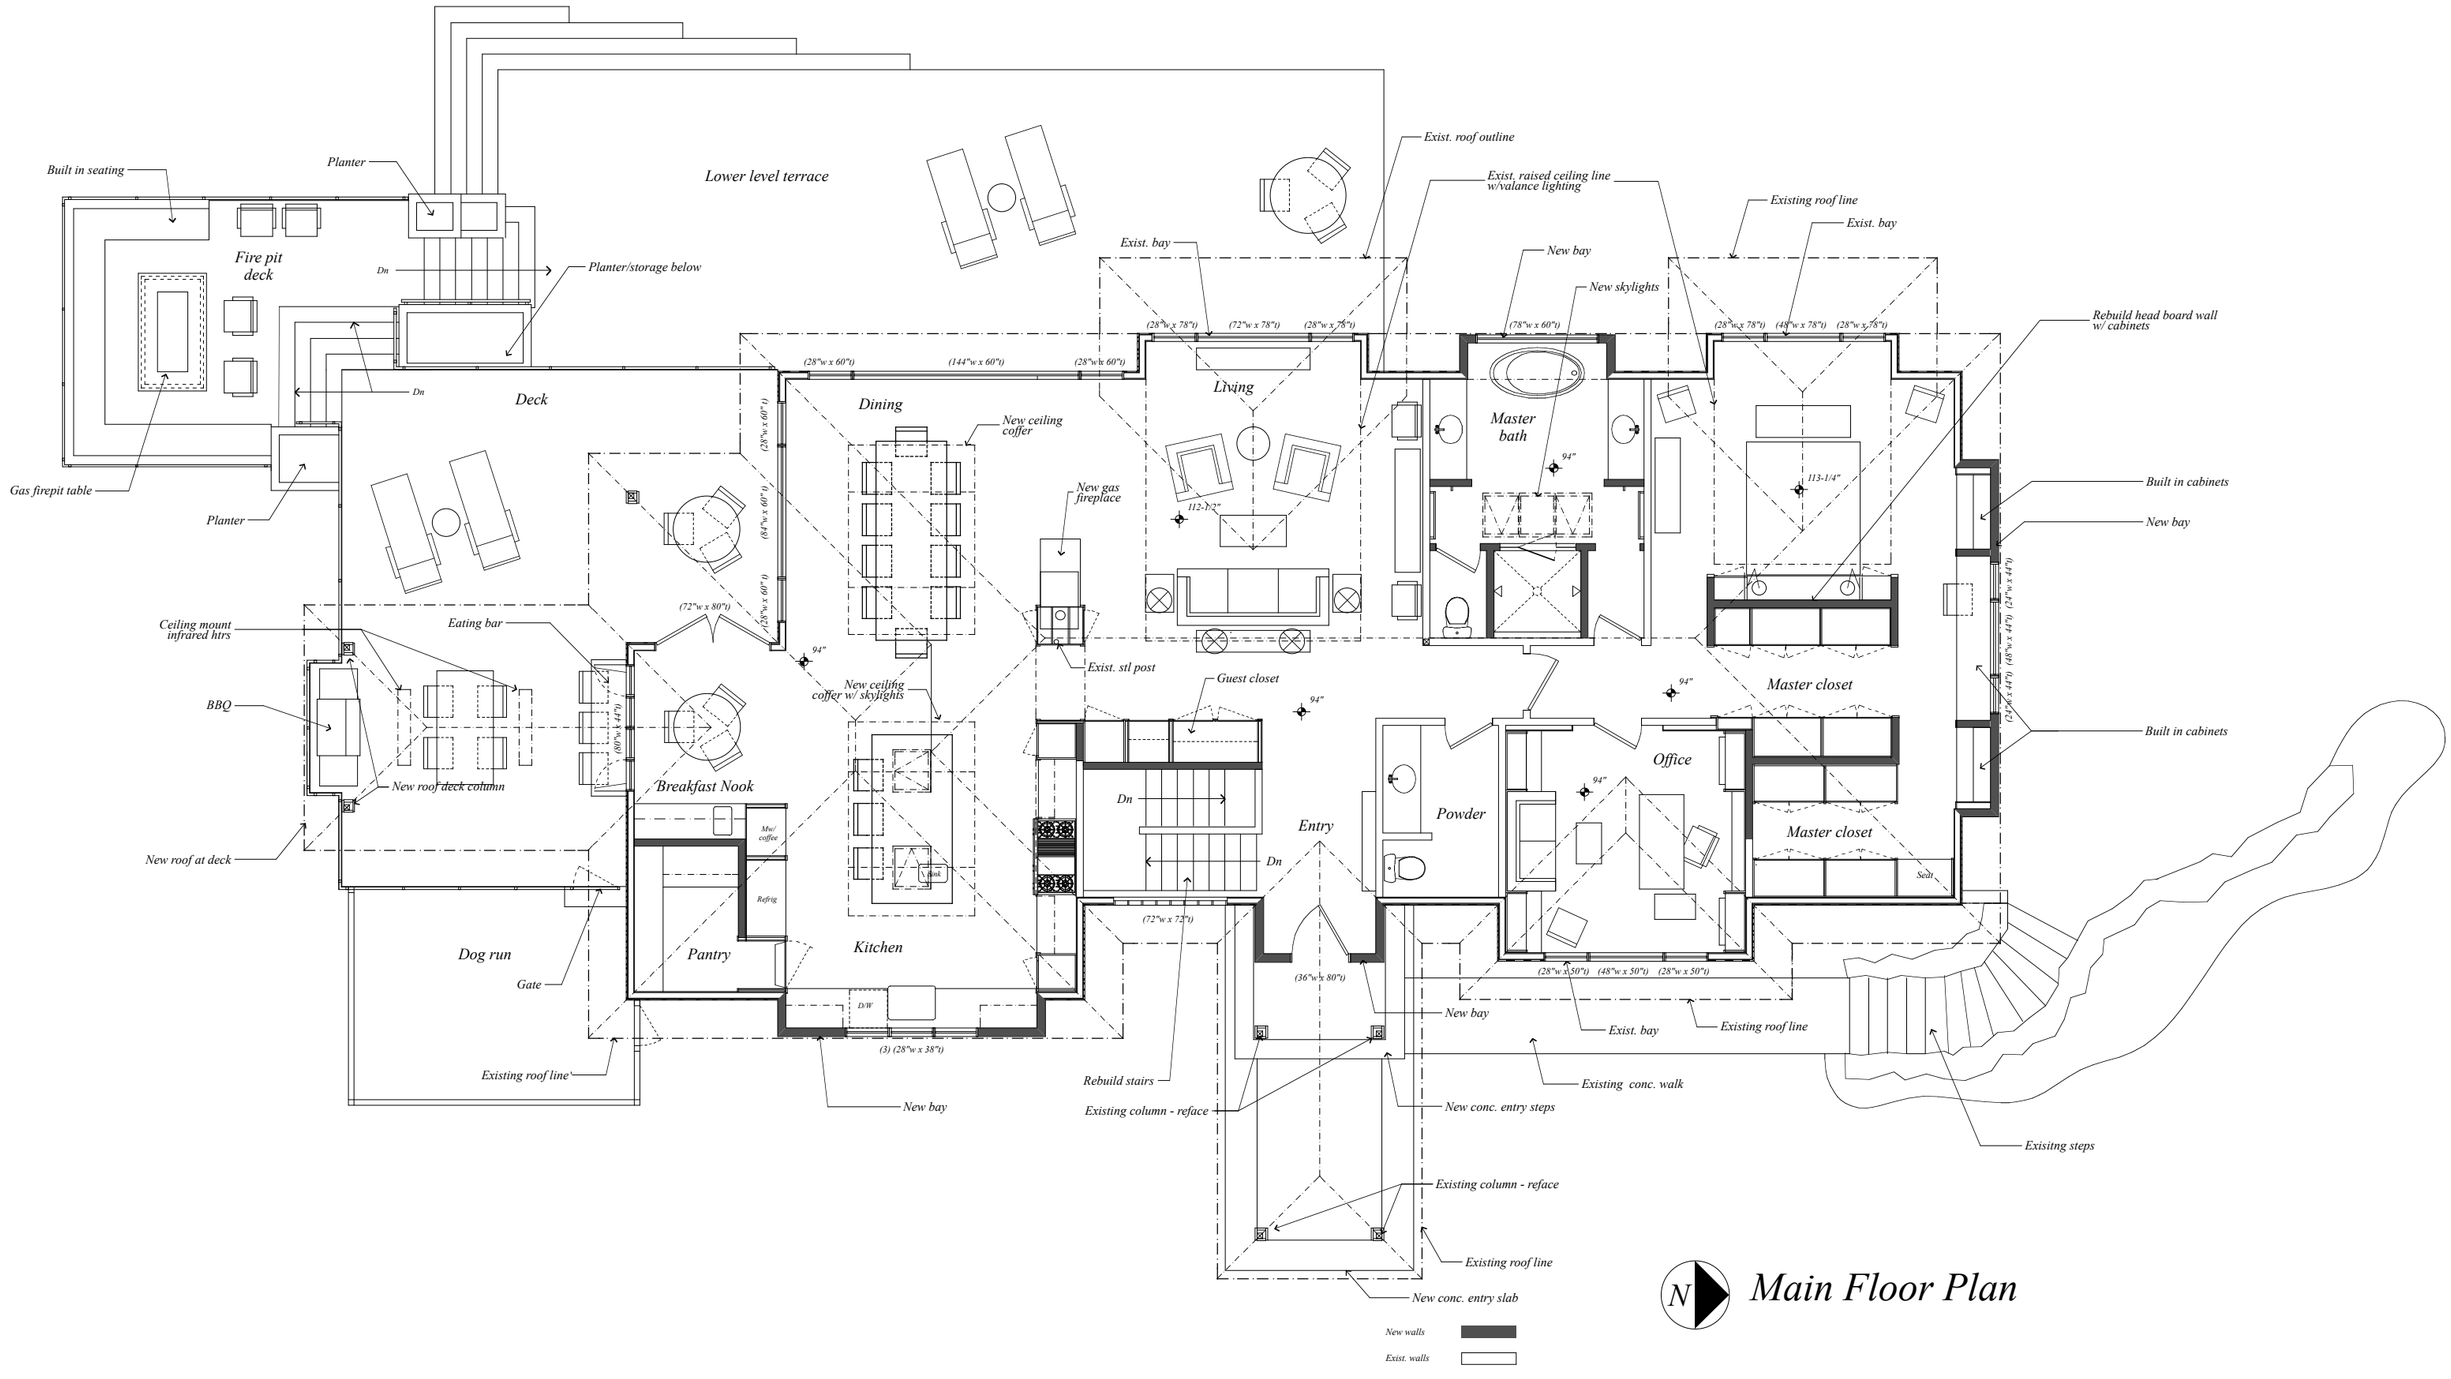

Main Floor Plan